ATKINS

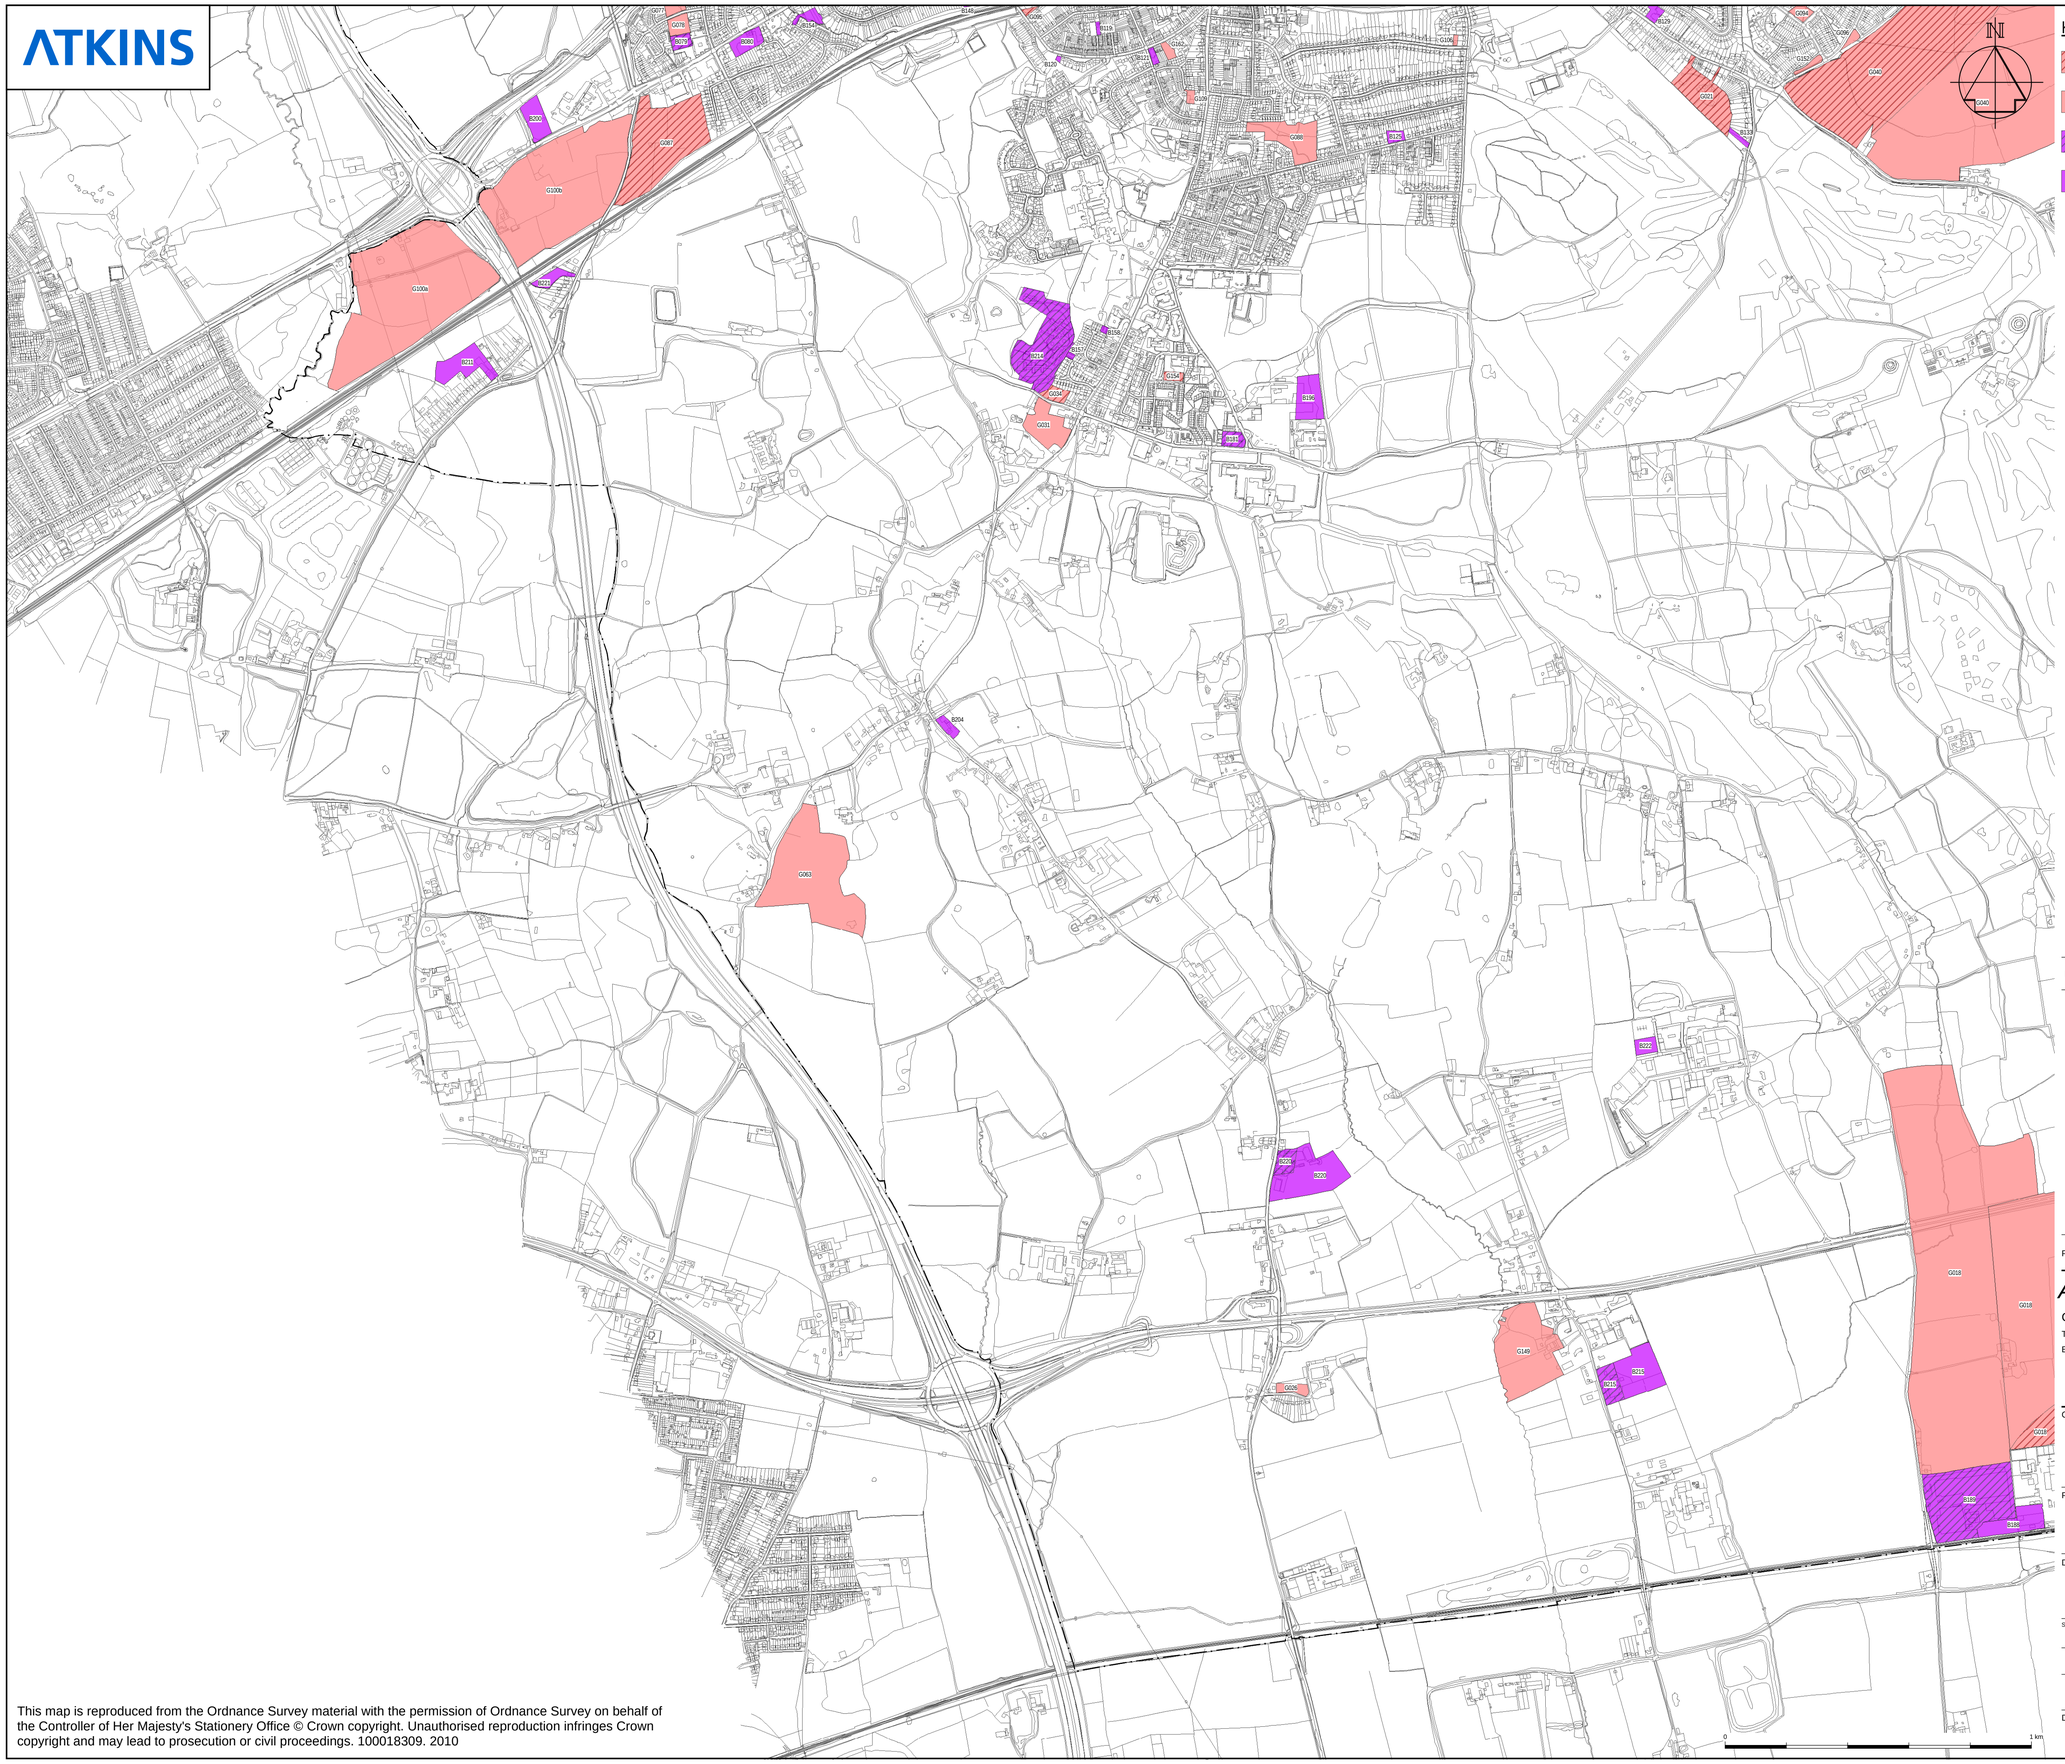

KEY

- Greenfield - Potential
- Greenfield - Discounted
- Brownfield - Potential
- Brownfield - Discounted

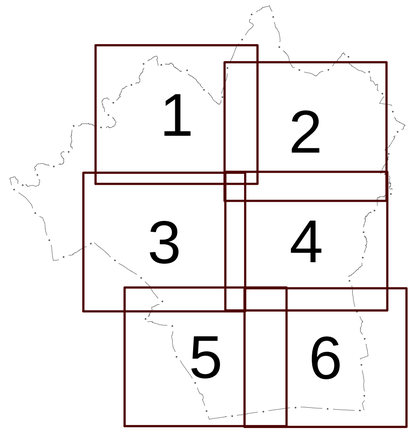

REVISIONS	Drawn By	Checked By	Date

PURPOSE OF ISSUE	Rev.	Authorised for issue	Date

Atkins Ltd

Consulting Engineers

The Axis, 10 Holliday Street
Birmingham West Midlands B1 1TF

Tel 0121 483 5000
Fax 0121 483 5252

©

THIS DRAWING IS NOT TO BE SCALED

CLIENT

BRENTWOOD BOROUGH COUNCIL

PROJECT

DRAWING TITLE

SHLAA & UCS SITES

Scales	DRAWN	CHECKED	CO-ORD CHECK
1:10,000	KA	HT	HT
	DATE 28/09/2011	DATE 28/09/2011	DATE 28/09/2011

0

SHEET	PLOT DATE
A1	28/09/2011

DRAWING NO

Sheet 5: Borough South West

REV

-

This map is reproduced from the Ordnance Survey material with the permission of Ordnance Survey on behalf of the Controller of Her Majesty's Stationery Office © Crown copyright. Unauthorised reproduction infringes Crown copyright and may lead to prosecution or civil proceedings. 100018309. 2010