ATKINS

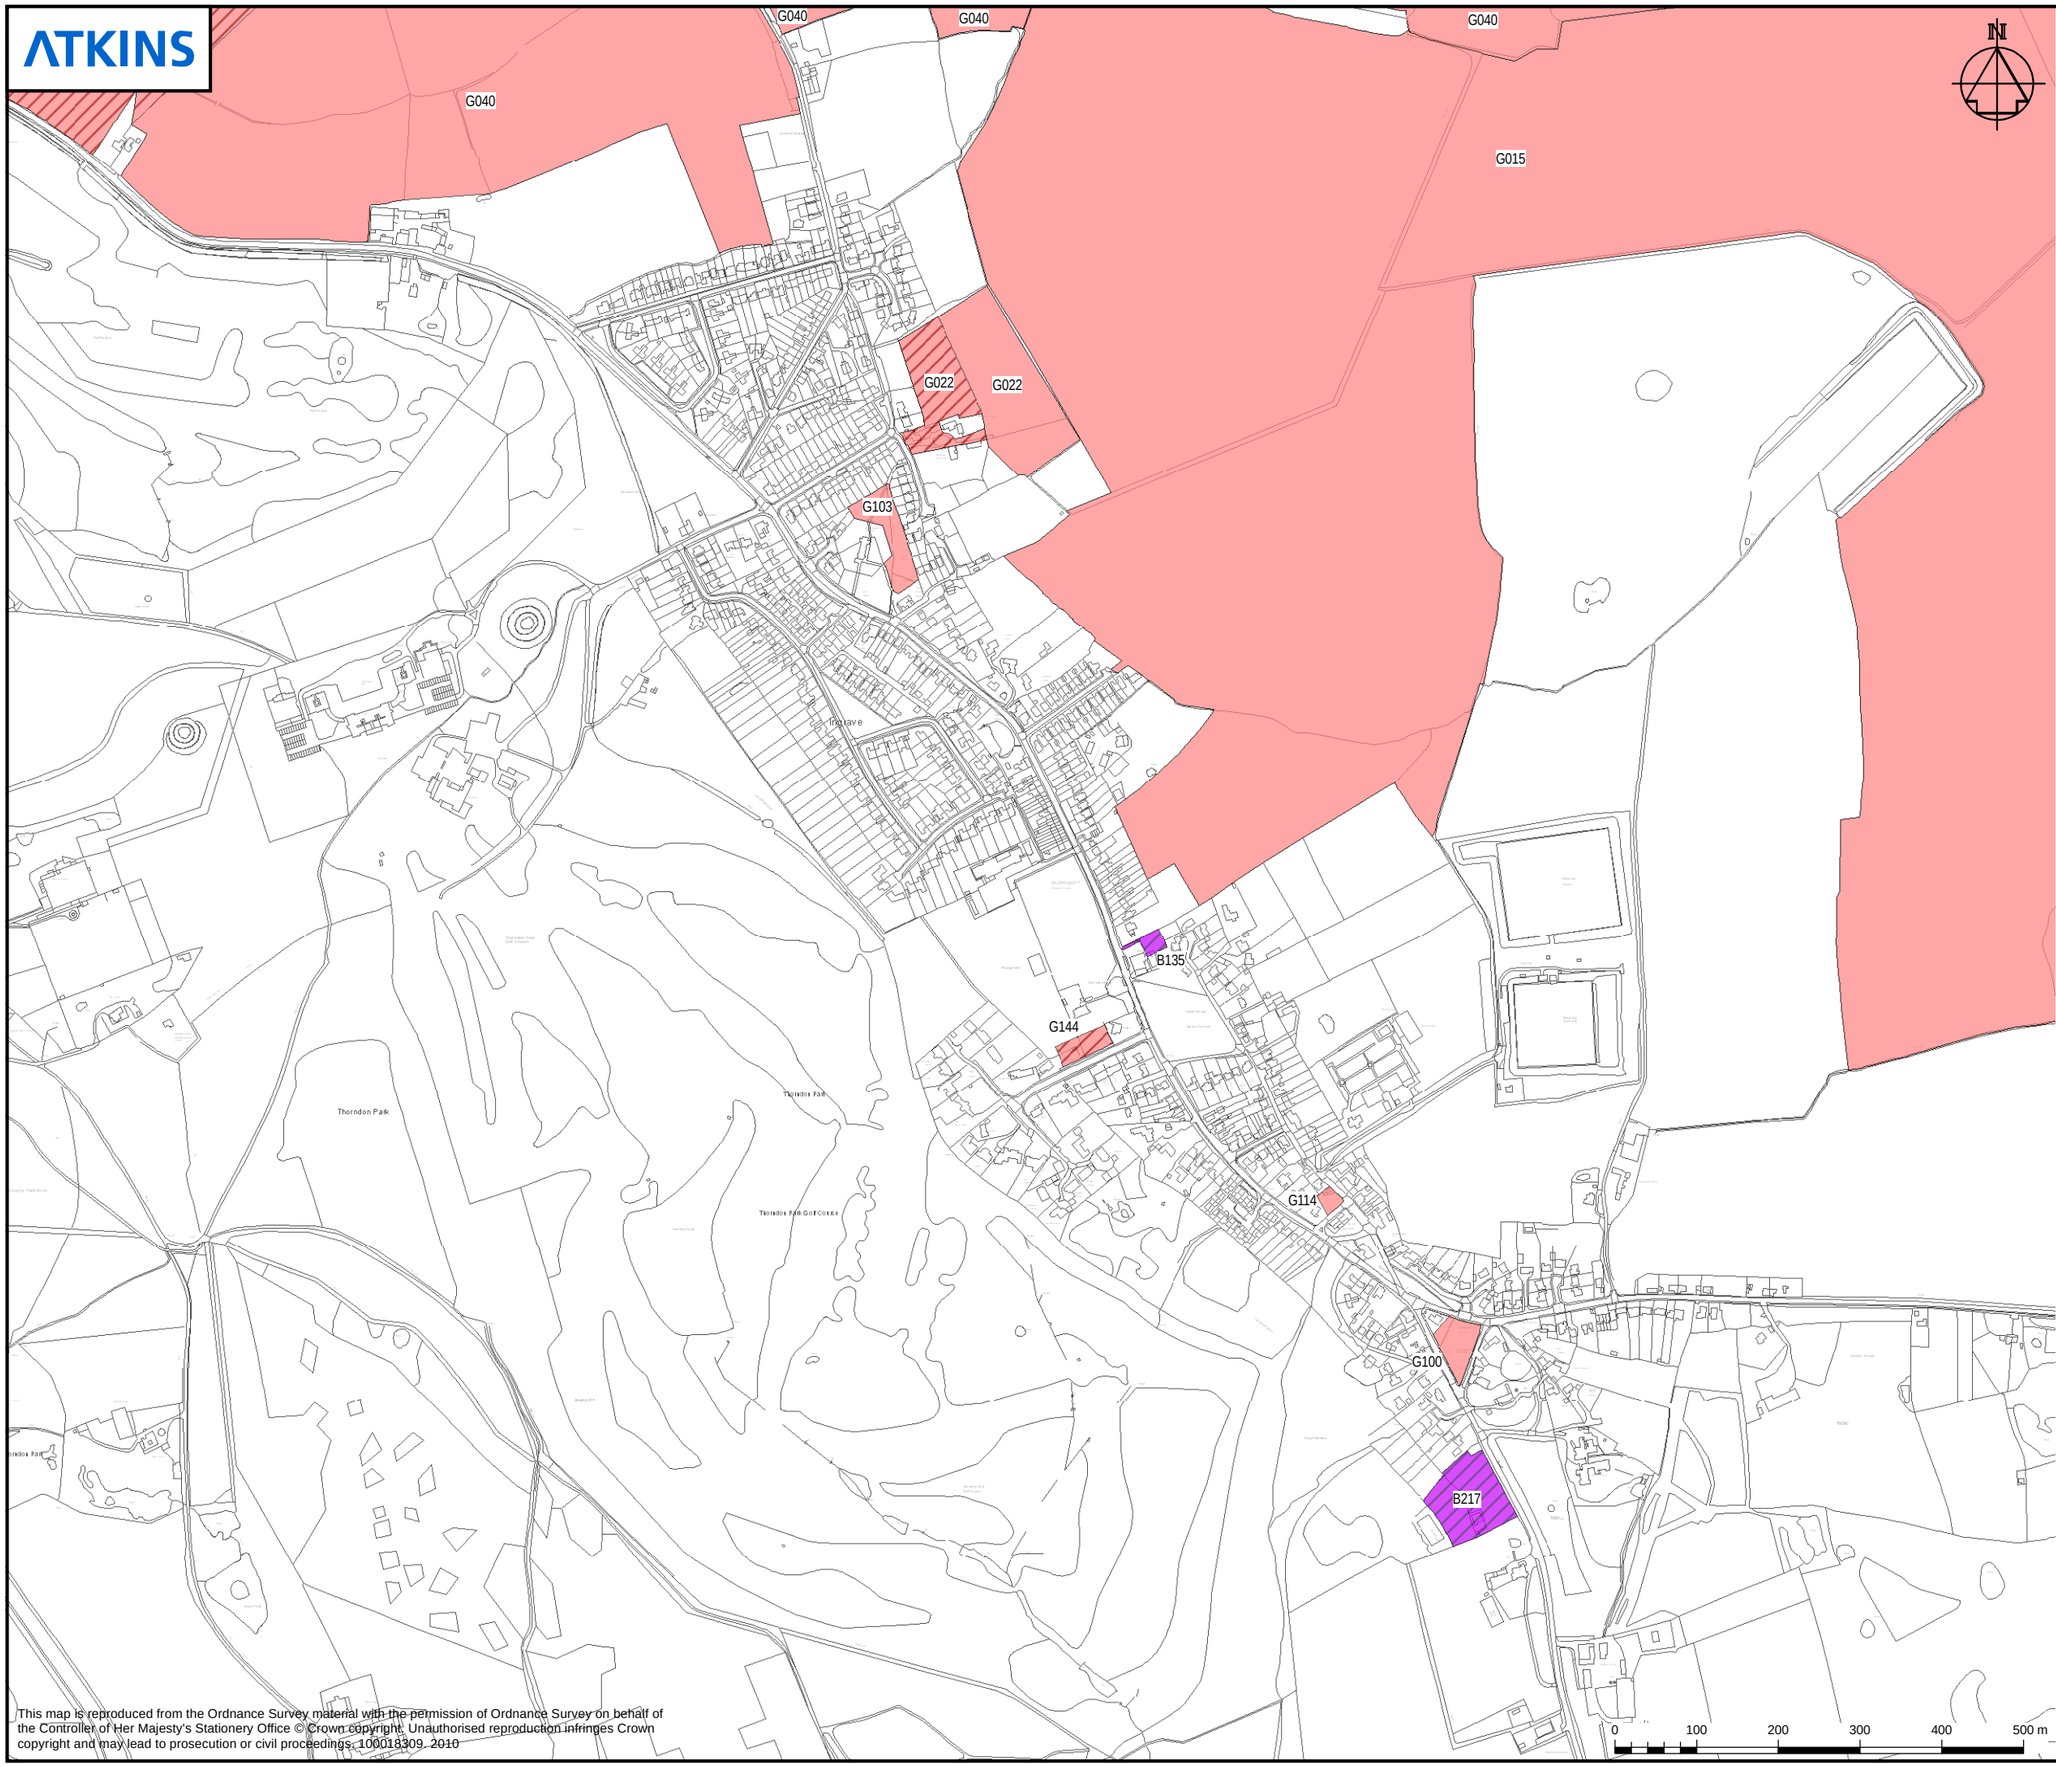


KEY

- Greenfield - Potential
- Greenfield - Discounted
- Brownfield - Potential
- Brownfield - Discounted

| REVISIONS | Drawn By | Checked By | Date |
|---|---|---|---|
| | | | |

| PURPOSE OF ISSUE | Rev. | Authorised for issue | Date |
|---|---|---|---|
| | | | |


*Atkins Ltd*

Consulting Engineers

The Axis, 10 Holliday Street
Birmingham West Midlands B1 1TF

Tel 0121 483 5000
Fax 0121 483 5252



©

THIS DRAWING IS NOT TO BE SCALED


CLIENT

BRENTWOOD BOROUGH COUNCIL

PROJECT

DRAWING TITLE

SHLAA & UCS SITES

| Scales | DRAWN | CHECKED | CO-ORD CHECK |
|---|---|---|---|
| 1:7,500 | KA | HT | HT |
| | DATE 28/09/2011 | DATE 28/09/2011 | DATE 28/09/2011 |

0

| SHEET | PLOT DATE |
|---|---|
| A3 | 28/09/2011 |

DRAWING NO

Herongate & Ingrave

REV

-


This map is reproduced from the Ordnance Survey material with the permission of Ordnance Survey on behalf of the Controller of Her Majesty's Stationery Office © Crown copyright. Unauthorised reproduction infringes Crown copyright and may lead to prosecution or civil proceedings. 100018309. 2010